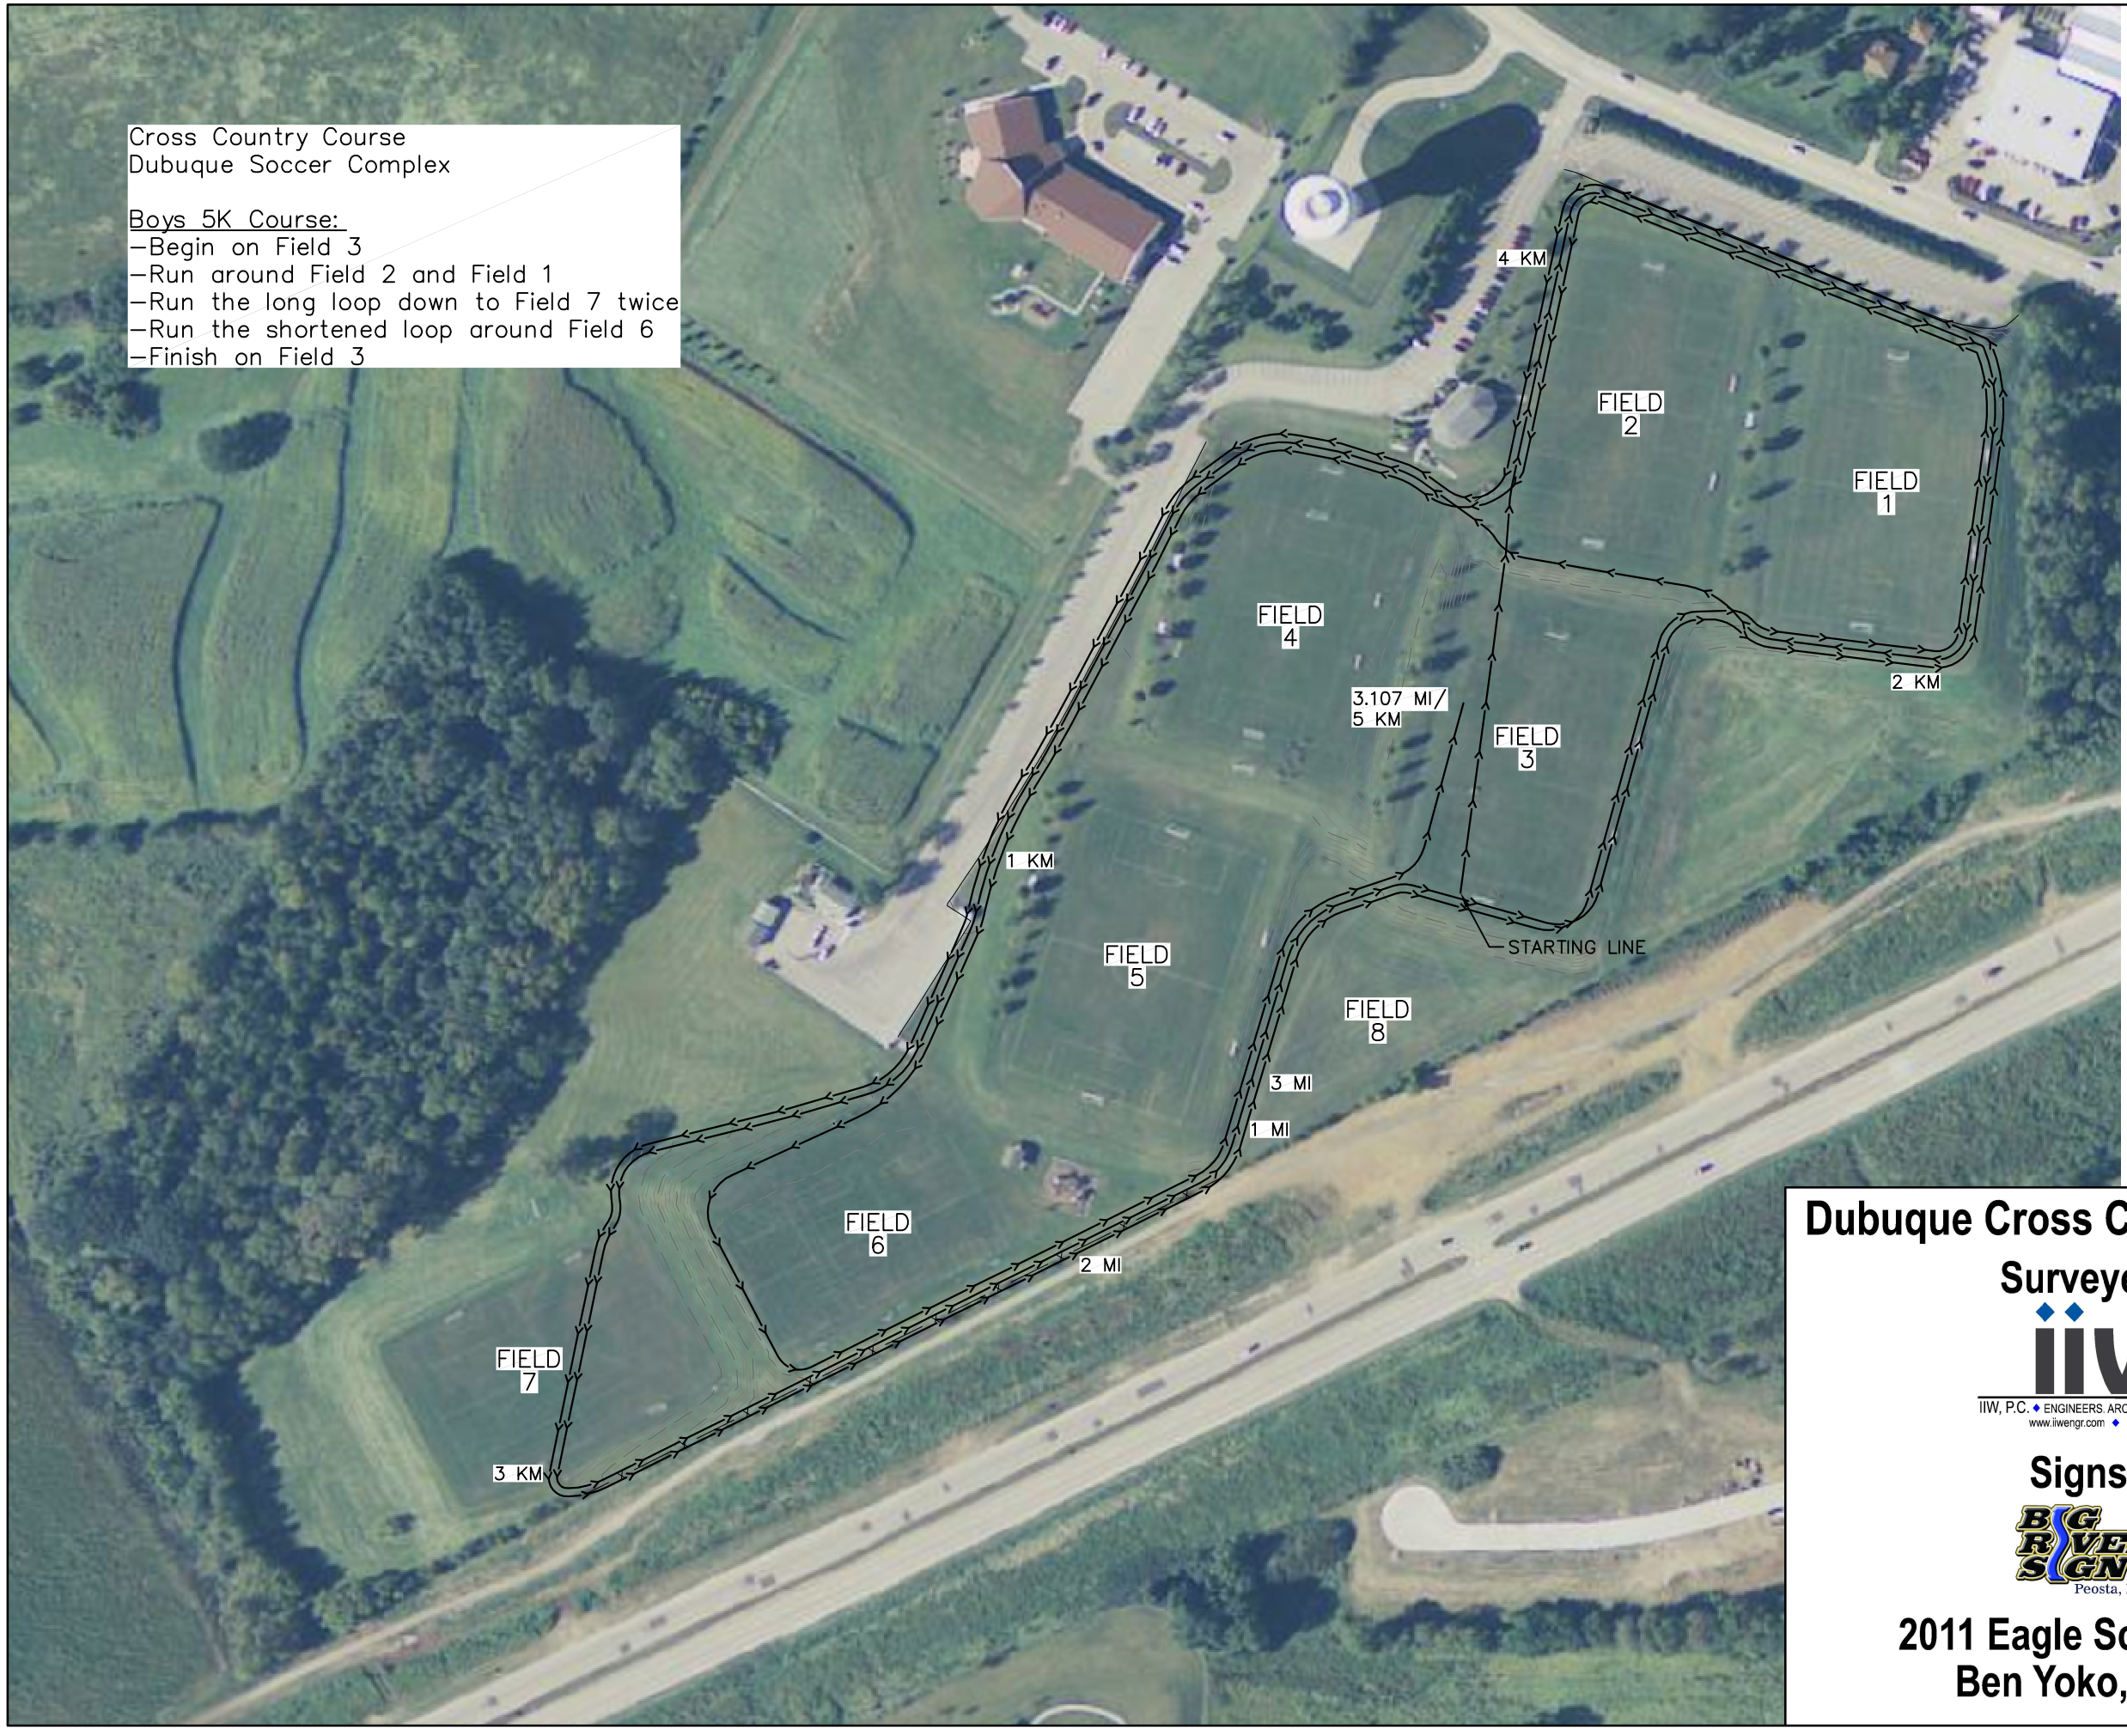

NORTH

HORIZONTAL SCALE IN FEET
0 100 200

DRAWING MAY HAVE BEEN REDUCED

Dubuque Cross Country Courses

Surveyed by:

IIW, P.C. ◆ ENGINEERS. ARCHITECTS. SURVEYORS.
www.iiwengr.com ◆ (800) 556-4491

Signs by:

BIG RIVER SIGN CO.
Peosta, IA

2011 Eagle Scout Project
Ben Yoko, Troop 7

IIW, P.C.
iiw
ARCHITECTURE
CIVIL ENGINEERING
CONSTRUCTION SERVICES
ENVIRONMENTAL ENGINEERING
LAND SURVEYING
MUNICIPAL ENGINEERING
STRUCTURAL ENGINEERING
TRANSPORTATION ENGINEERING
INTEGRITY,EXPERTISE,SOLUTIONS
www.iiwengr.com • 800.556.4491

© COPYRIGHT 2011 ALL RIGHTS RESERVED.
THESE DOCUMENTS HAVE BEEN PREPARED SPECIFICALLY FOR THIS PROJECT ONLY. NO PART OF THIS DOCUMENT MAY BE REPRODUCED OR DISTRIBUTED IN ANY FORM WITHOUTH THE PERMISSION OF IIW, P.C. ALL INFORMATION IN THIS DOCUMENT IS CONSIDERED PROPERTY OF IIW, P.C.

Project Description:
BOYS COURSE LAYOUT
WITH SIGN POSITIONING

CROSS COUNTRY COURSE LAYOUT
DUBUQUE SOCCER COMPLEX
DUBUQUE, IOWA

P:\11\130\130-00\DRAWINGS\SURVEY\11130-00T.DWG 9/26/2011 9:14 AM ALICIA CRAM

Drawing Issue Information
Project Mgr: JMT
Issued For Bidding:
Drawn By: ARC
Issued For Construction:

Rev	Description	Date	By
	COURSE LAYOUT	09-23-11	ARC

Sheet No:
BOYS
Project No: 11130-00